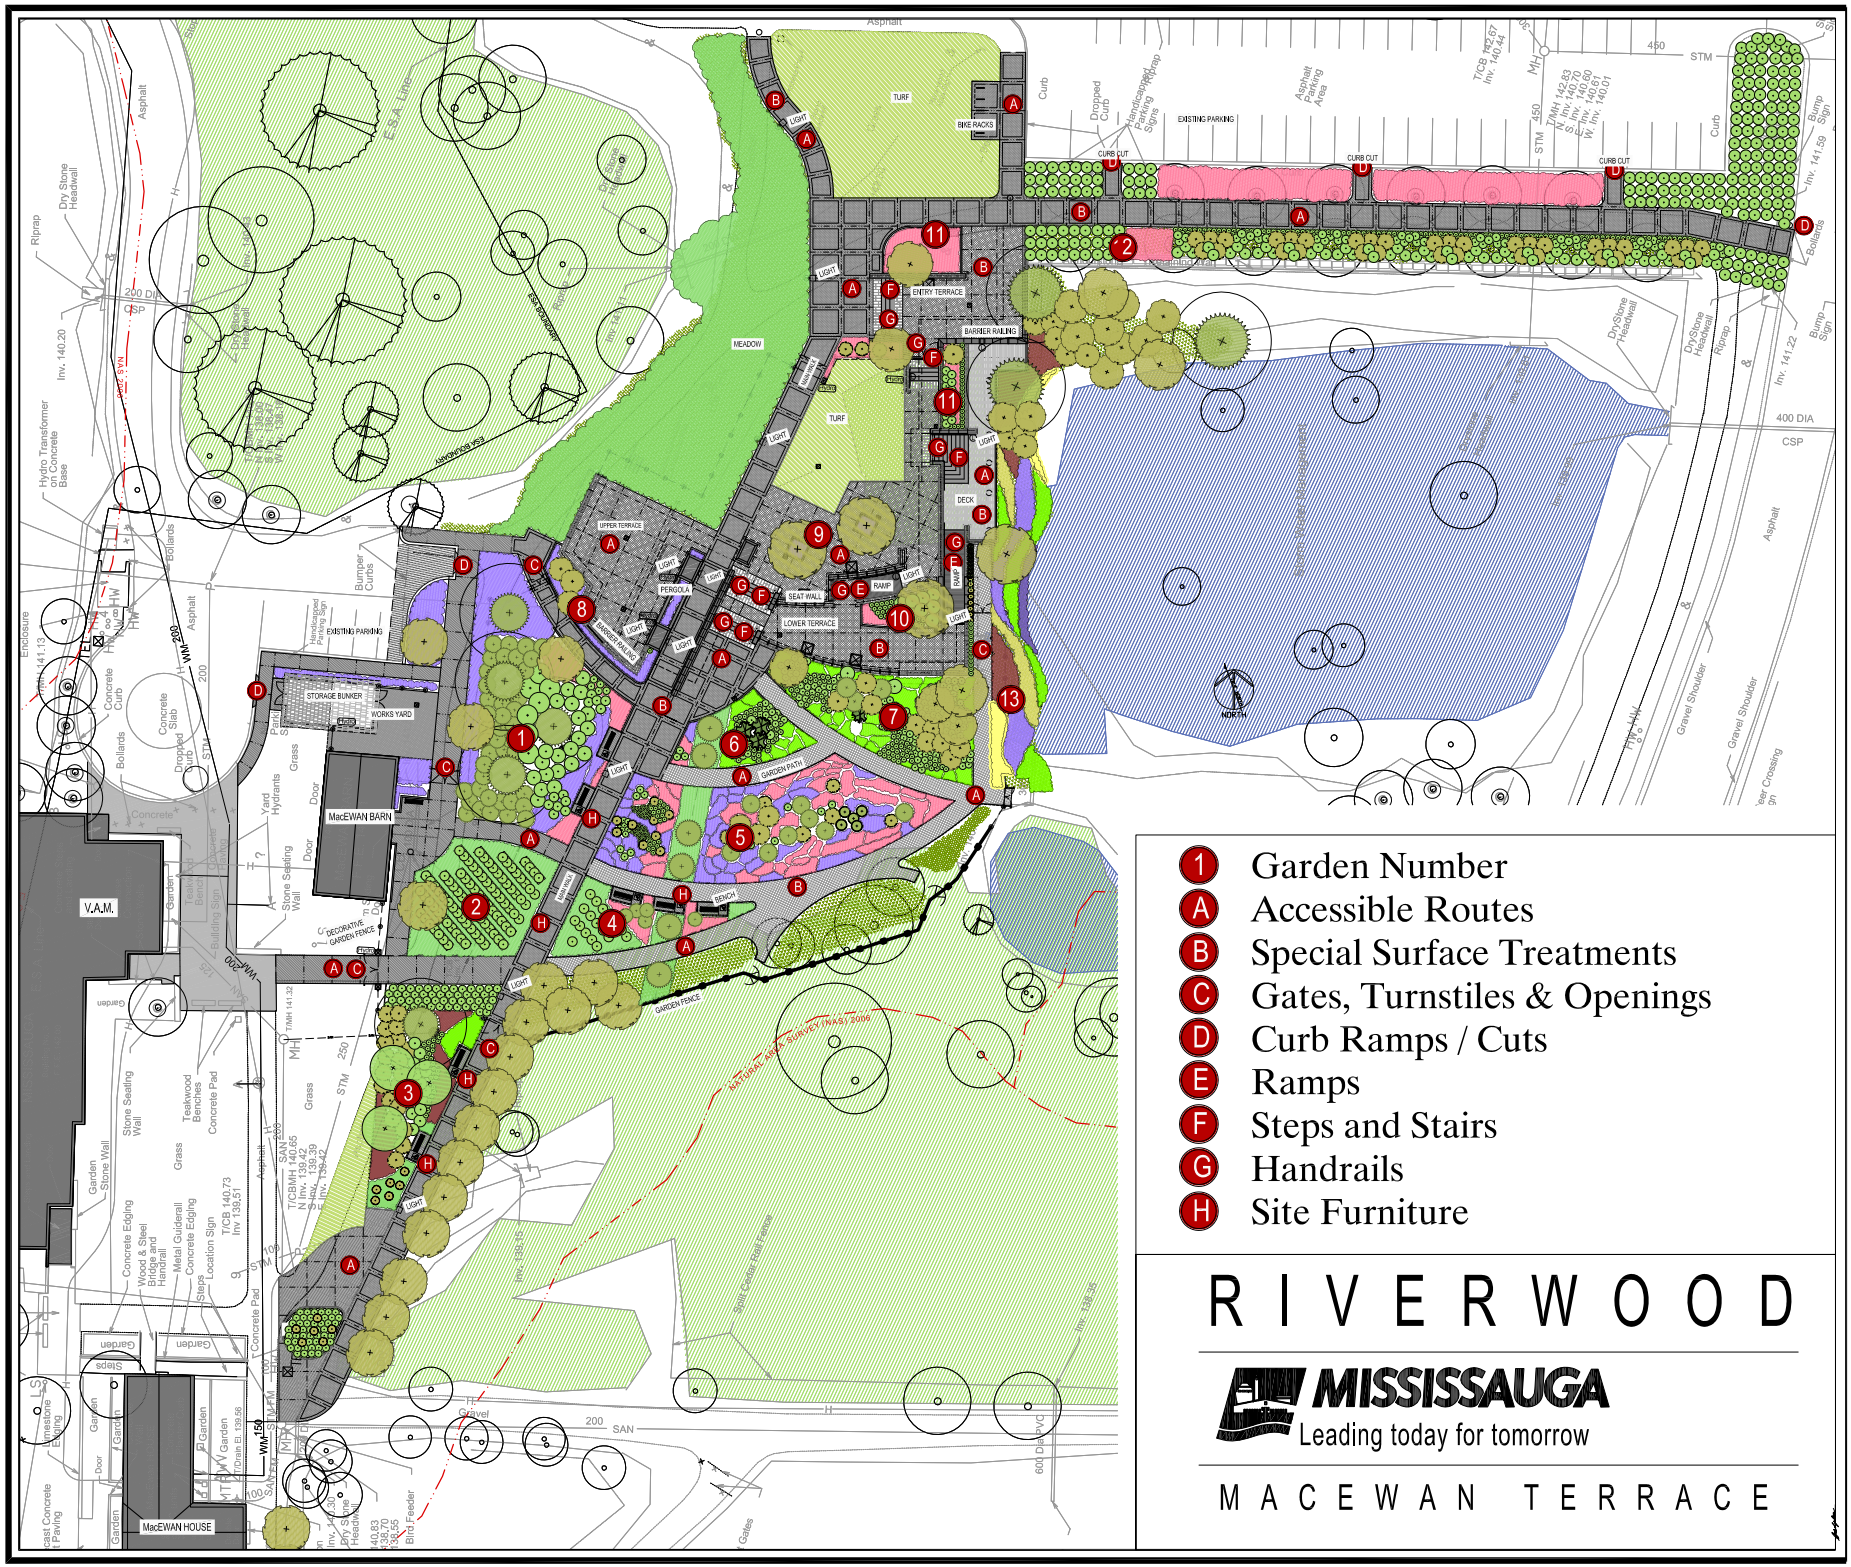
1 Garden Number
A Accessible Routes
B Special Surface Treatments
C Gates, Turnstiles & Openings
D Curb Ramps / Cuts
E Ramps
F Steps and Stairs
G Handrails
H Site Furniture
RIVERWOOD
MISSISSAUGA
Leading today for tomorrow
MACEWAN TERRACE
V.A.M.
MacEWAN BARN
MacEWAN HOUSE
STORAGE BUNKER
WORKS YARD
MEADOW
TURF
ENTRY TERRACE
UPPER TERRACE
LOWER TERRACE
PERGOLA
SEAT WALL
RAMP
DECK
GARDEN PATH
GARDEN FENCE
BIKE RACKS
EXISTING PARKING
CURB CUT
BARBER RAILING
NORTH